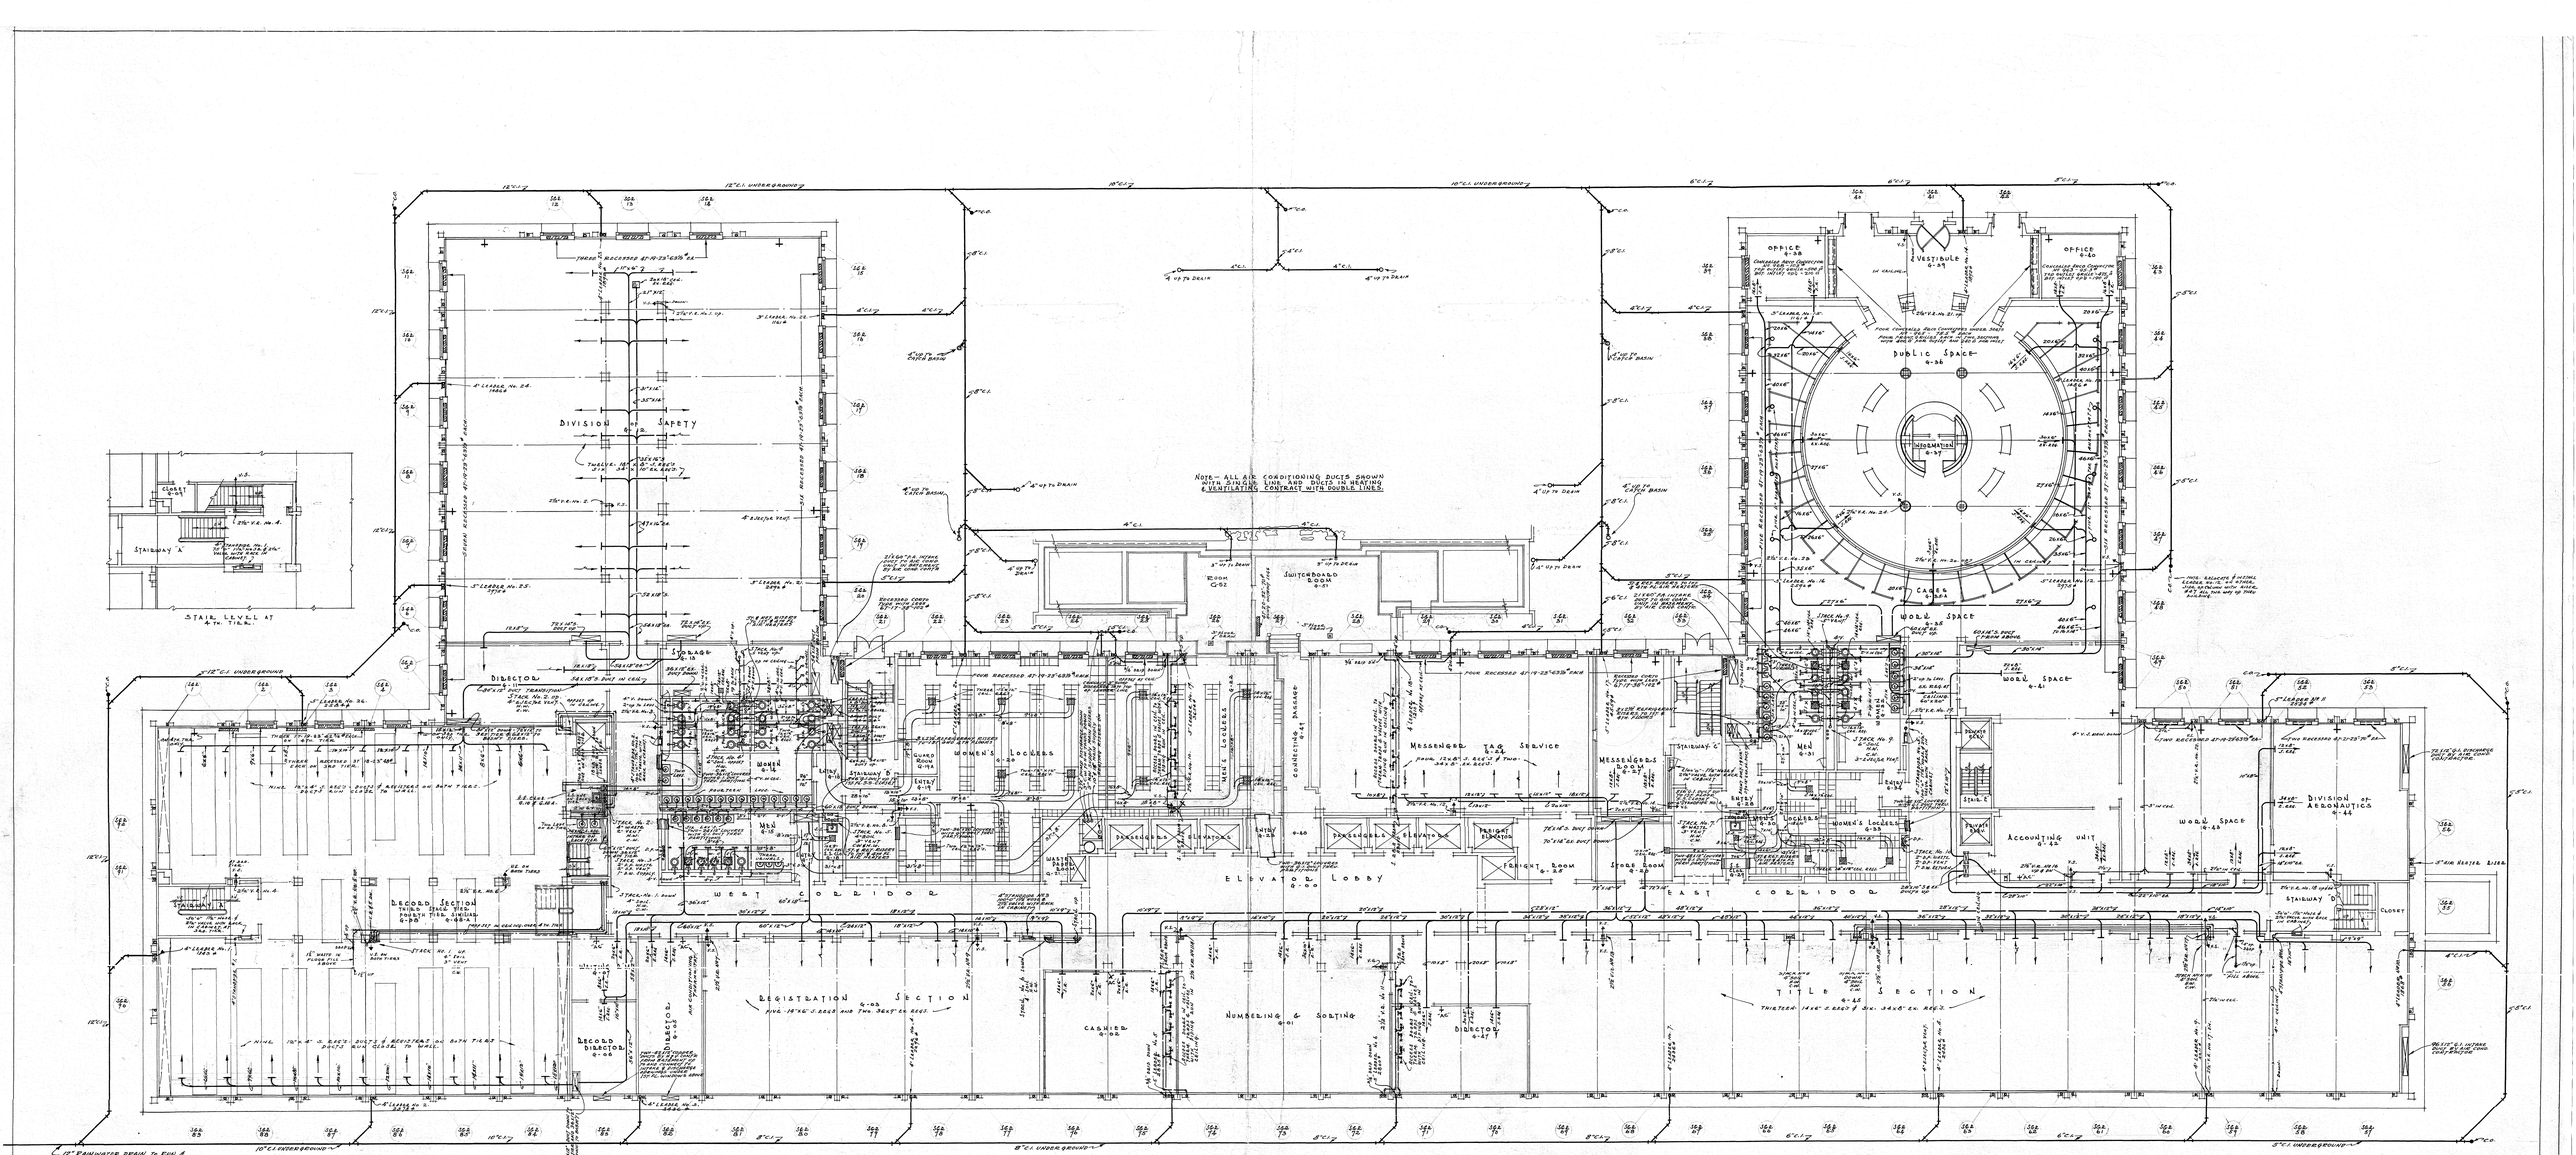

HEATING & VENTILATING ~ PLUMBING & AIR CONDITIONING

THE GENERAL STATE AUTHORITY	
APPROVED	PRESIDENT
APPROVED	SECRETARY
APPROVED	EXECUTIVE DIRECTOR
APPROVED	
SUBMITTED	
ACCEPTED	

REVISED
7/19/37
7/15/37

GROUND FLOOR PLAN

NORTH OFFICE BUILDING Nº 2

CAPITOL PARK, HARRISBURG, PA.

GEHRON & ROSS - REGISTERED ARCHITECTS

DATE	THE GENERAL STATE AUTHORITY	SHEET No.
Sept 9-'37	GEORGE H. EARLE . . . PRESIDENT	P.H. 2
SCALE 1/8" = 1'-0"	THOMAS A. LEDDY . . . SECRETARY	
	HARRISBURG, PENNSYLVANIA	

9-2-2

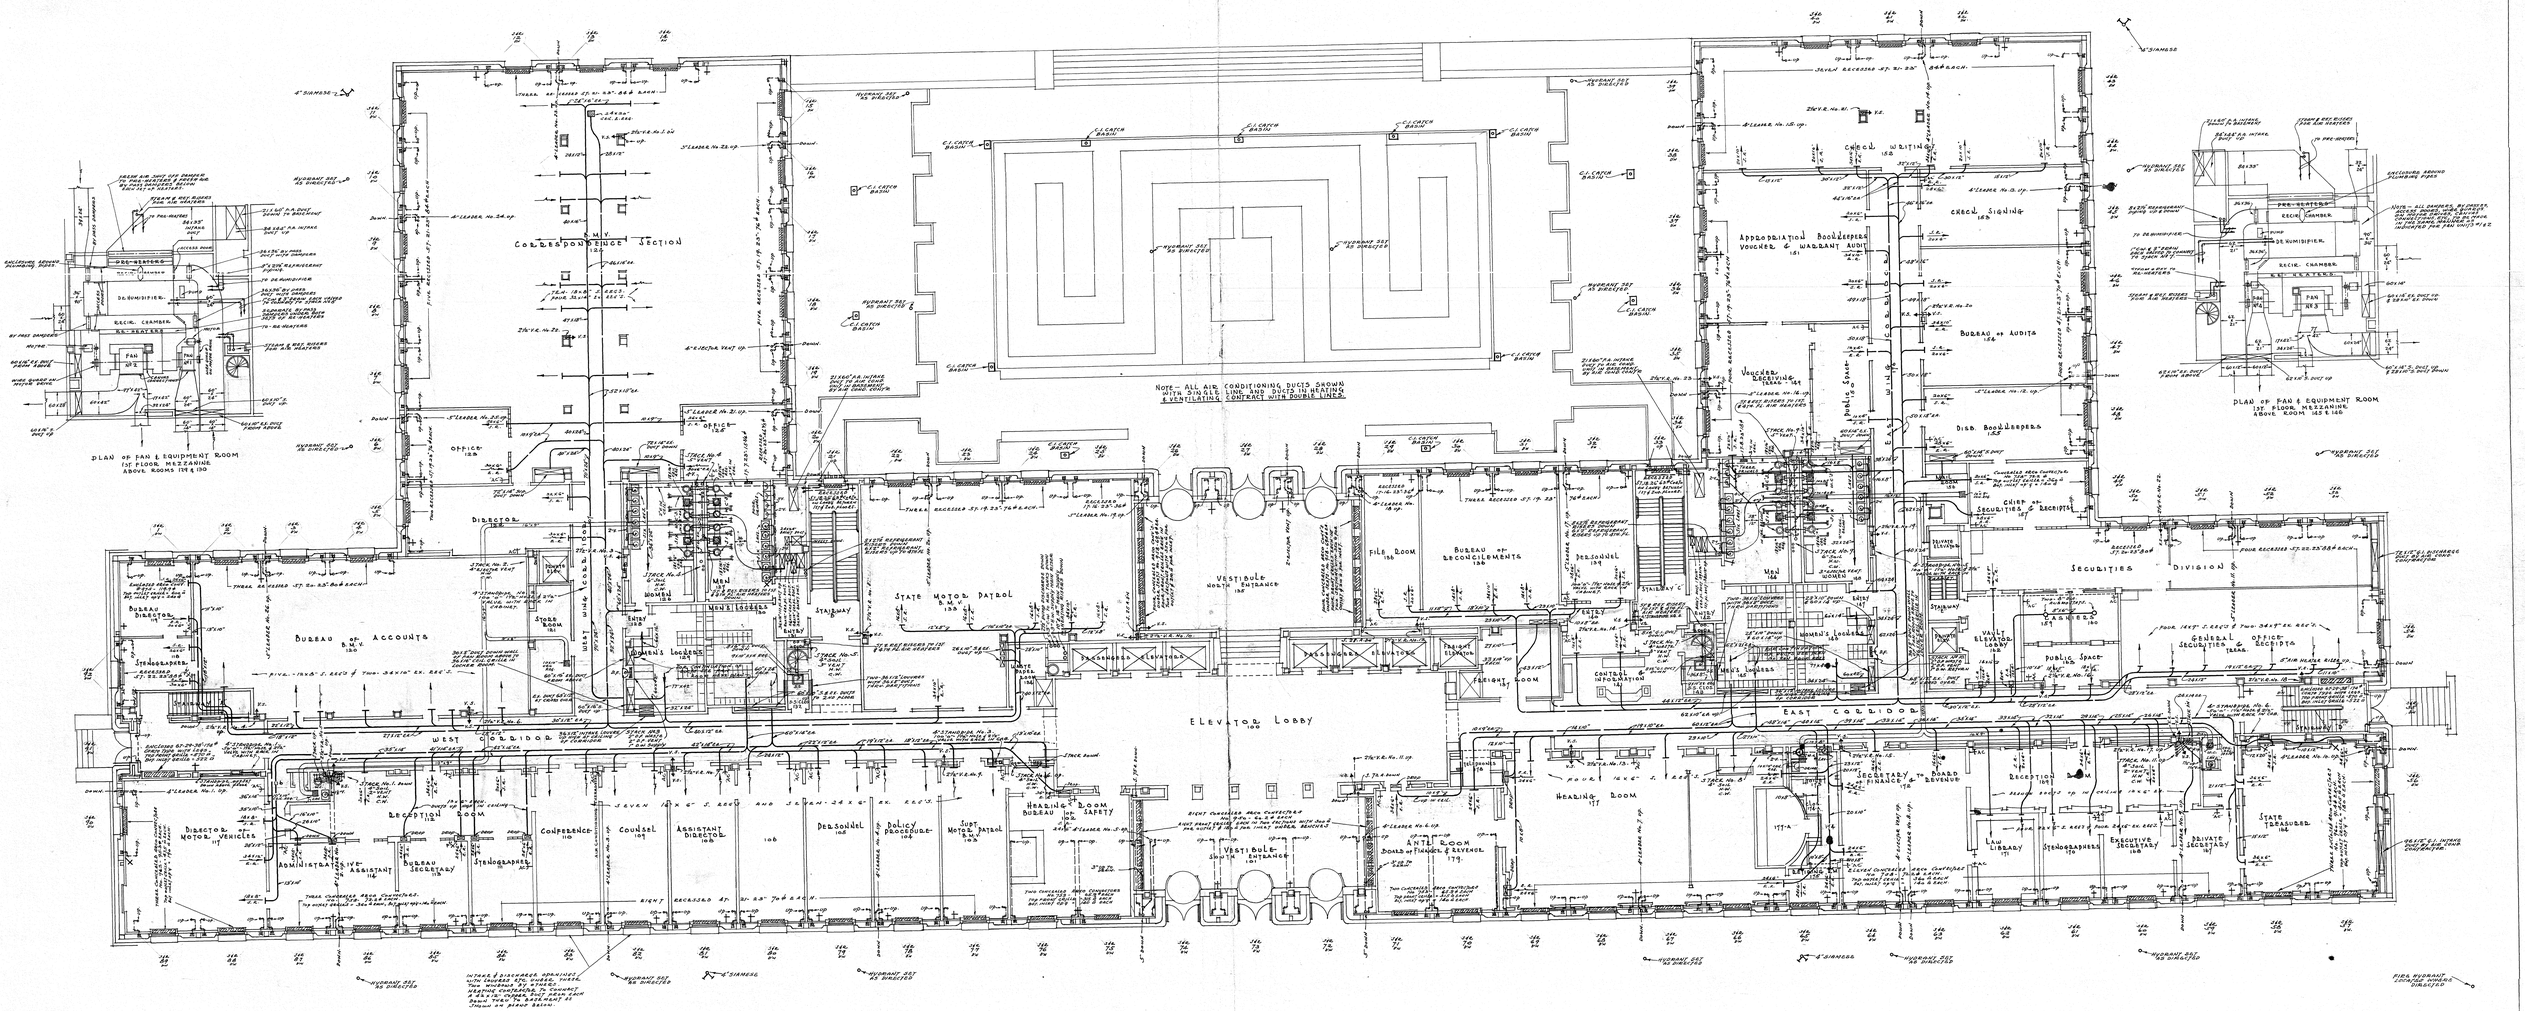

HEATING & VENTILATING ~ PLUMBING & AIR CONDITIONING

THE GENERAL STATE AUTHORITY	REVISED	FIRST FLOOR PLAN
APPROVED: PRESIDENT	7/4-37	NORTH OFFICE BUILDING No 2
APPROVED: SECRETARY	9-15-37	CAPITOL PARK, HARRISBURG, PA.
APPROVED: CHIEF, STATE HIGHWAY		GEHRON & ROSS · REGISTERED ARCHITECTS
APPROVED: CHIEF, STATE HIGHWAY		
SUBMITTED: CHIEF, STATE HIGHWAY		DATE JUNE 5-37 · SCALE 1/8" = 1'-0" · THE GENERAL STATE AUTHORITY · GEORGE H. EARLE, PRESIDENT · THOMAS A. LOGUE, SECRETARY · HARRISBURG, PENNSYLVANIA · SHEET No. P.H. 3
ACCEPTED: DIRECTOR		

9-2-2

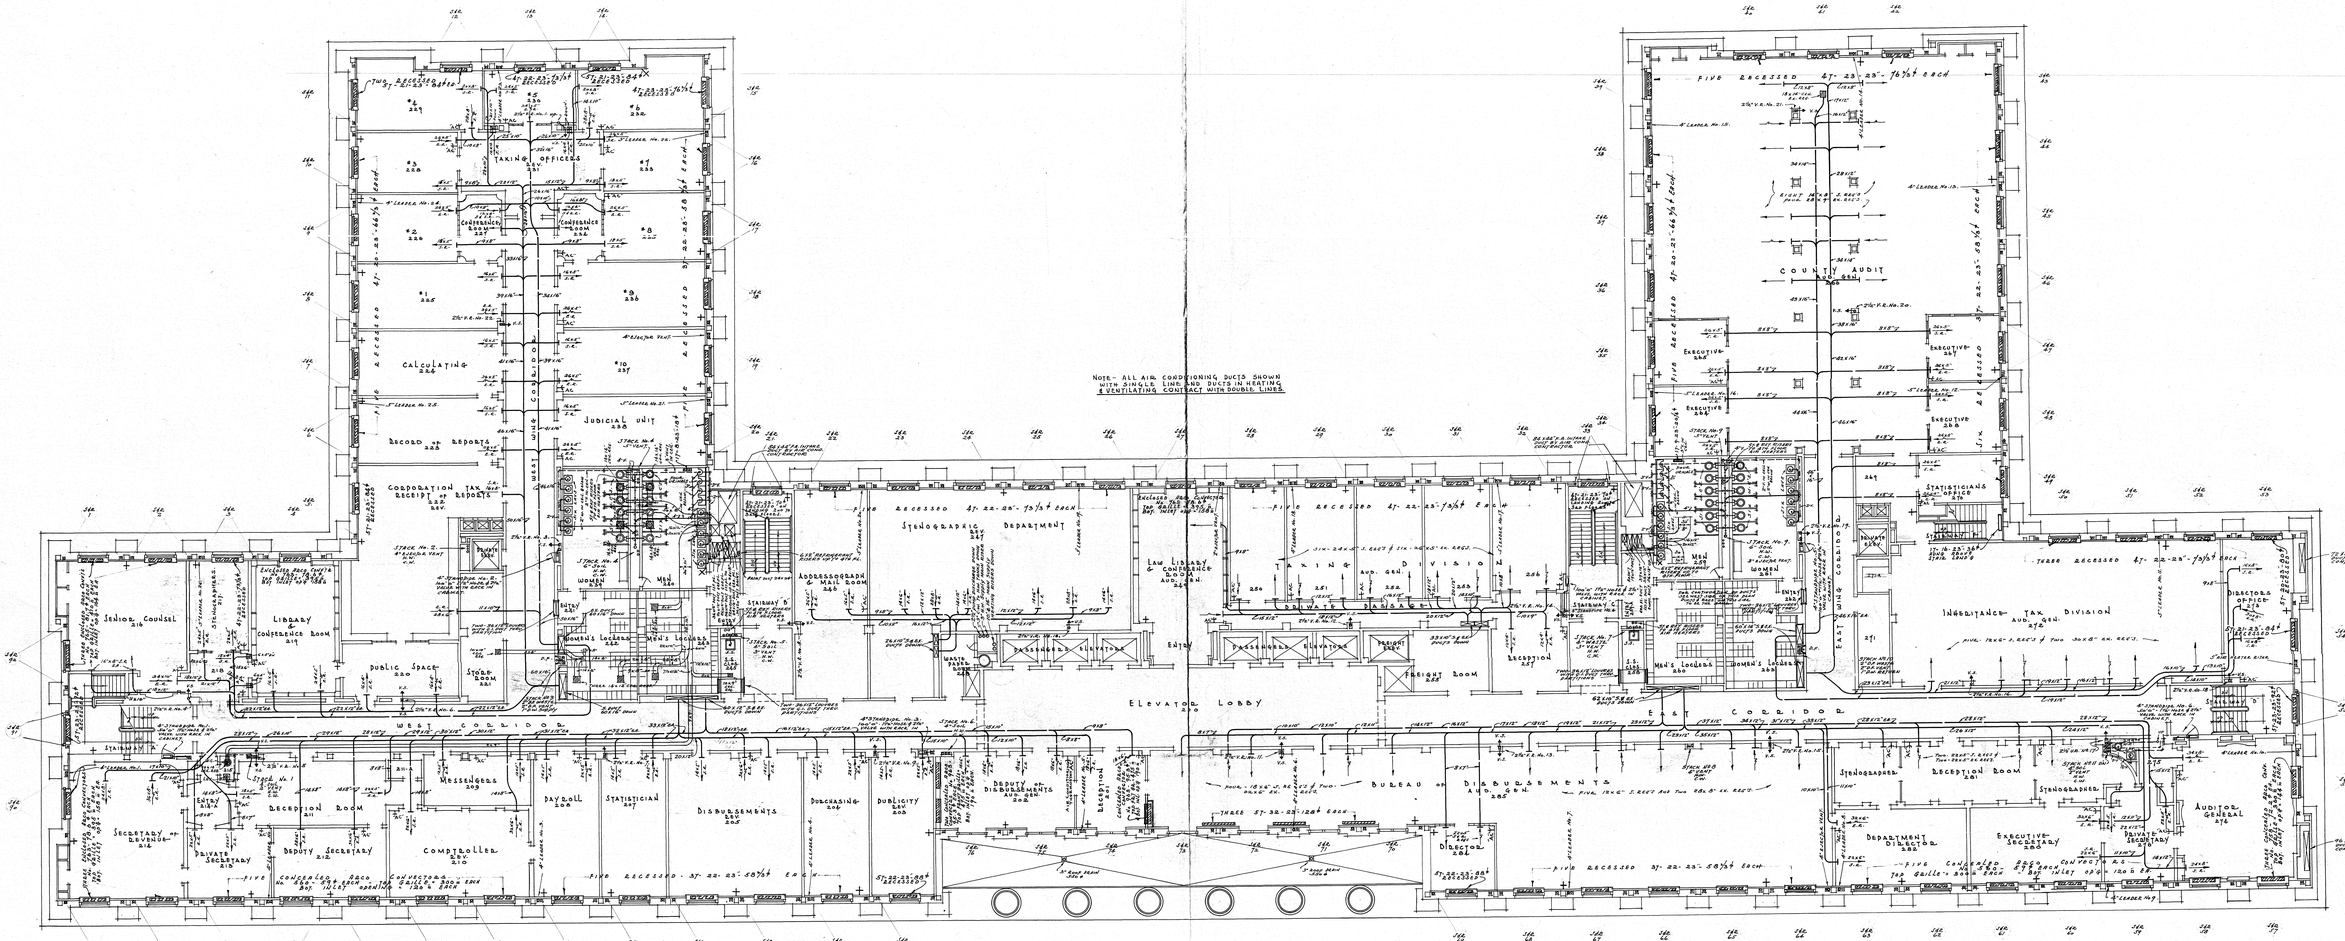

HEATING & VENTILATING — PLUMBING & AIR CONDITIONING

THE GENERAL STATE AUTHORITY	
APPROVED	(ARCHITECT)
APPROVED	(ENGINEER)
APPROVED	(ENGINEER)
APPROVED	(EXECUTIVE SECRETARY) Gordon Wallace
SUBMITTED	(ARCHITECT-ENGINEER)
ACCEPTED	(SUPERVISING ARCHITECT)

REVISED
7-6-37
8-10-37

SECOND FLOOR PLAN

NORTH OFFICE BUILDING No. 2

CAPITOL PARK, HARRISBURG, PA.

GEHRON & ROSS — REGISTERED ARCHITECTS

DATE	THE GENERAL STATE AUTHORITY
JUNE 5 '36	GEORGE M. LABLE — PRESIDENT
SCALE	THOMAS B. COCHRAN — SECRETARY
1/8"=1'-0"	HARRISBURG, PENNSYLVANIA

SHEET No. P.H. 4.

9-2-2

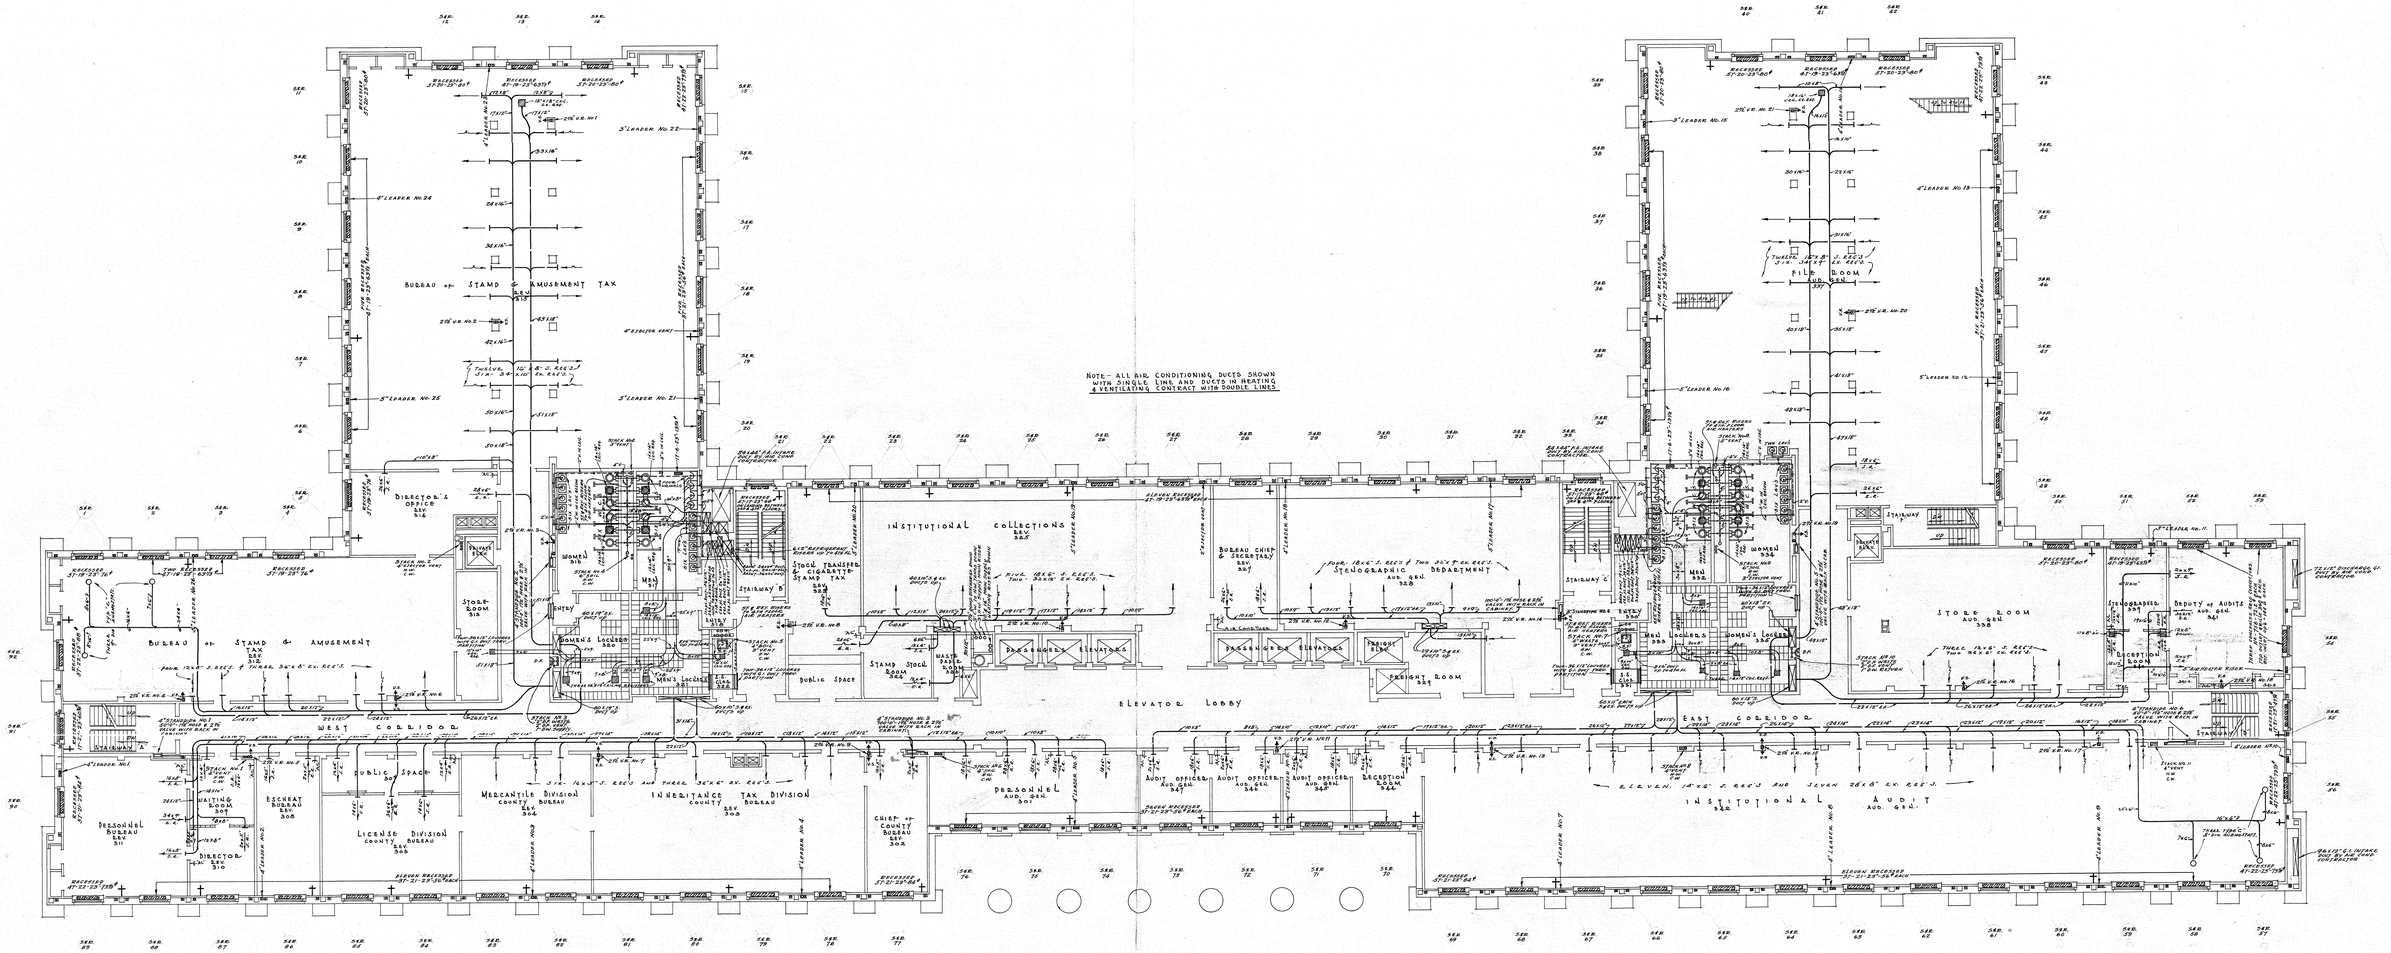

HEATING & VENTILATING - PLUMBING & AIR CONDITIONING

THE GENERAL STATE AUTHORITY	REVISED	THIRD FLOOR PLAN
APPROVED PRESIDENT	1/4/37	NORTH OFFICE BUILDING No 2
APPROVED SECRETARY	9-5-37	CAPITOL PARK, HARRISBURG, PA.
APPROVED EXECUTIVE SECRETARY		GEHRON & ROSS - REGISTERED ARCHITECTS
APPROVED CHIEF ENGINEER		
SUBMITTED ARCHITECT OR ENGINEER		DATE June 3-37 — THE GENERAL STATE AUTHORITY — SHEET No. P.H. 5
ACCEPTED DIRECTOR		SCALE 1/8" = 1'-0" — GEORGE H. EARLE, THOMAS A. LOGUE — PRESIDENT, SECRETARY — HARRISBURG, PENNSYLVANIA

922

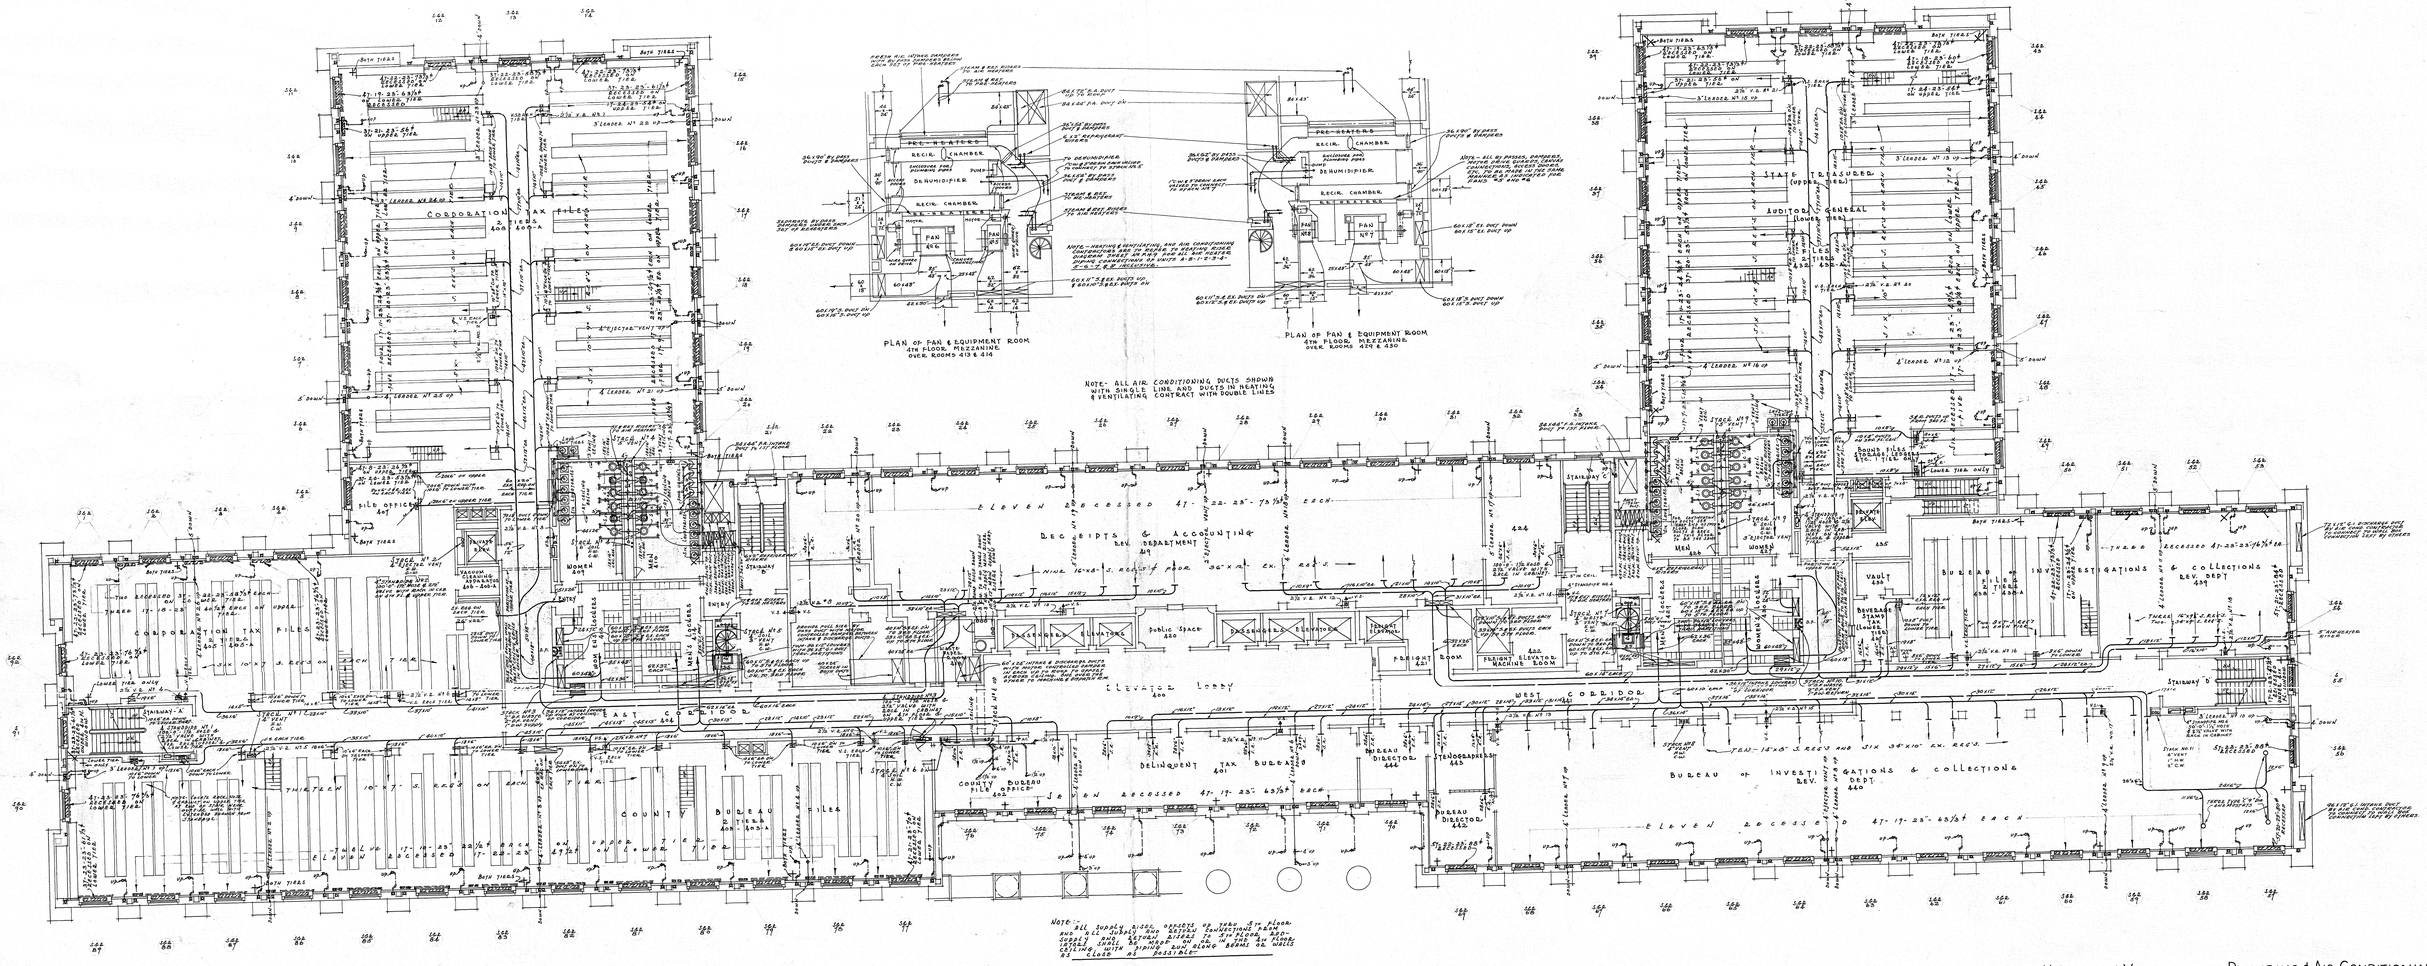

HEATING & VENTILATING- PLUMBING & AIR CONDITIONING

THE GENERAL STATE AUTHORITY

APPROVED	PRESIDENT	
APPROVED	SECRETARY	
APPROVED	DIRECTOR OF DESIGN AND CONSTRUCTION	
SUBMITTED	DIRECTOR OF DESIGN	
ACCEPTED	DIRECTOR	

REVISED
7-19-37
9-15-37

FOURTH-FLOOR-PLAN

NORTH OFFICE BUILDING № 2

CAPITOL PARK, HARRISBURG, PA.

GEHRON & ROSS - REGISTERED ARCHITECTS

DATE	THE GENERAL STATE AUTHORITY	SHEET NO.
JUNE 5-37	GEORGE H. BARBLE - PRESIDENT	
SCALE	THOMAS A. LOGUE - SECRETARY	PH.
1/8"-1'-0"	HARRISBURG, PENNSYLVANIA	6

9-22

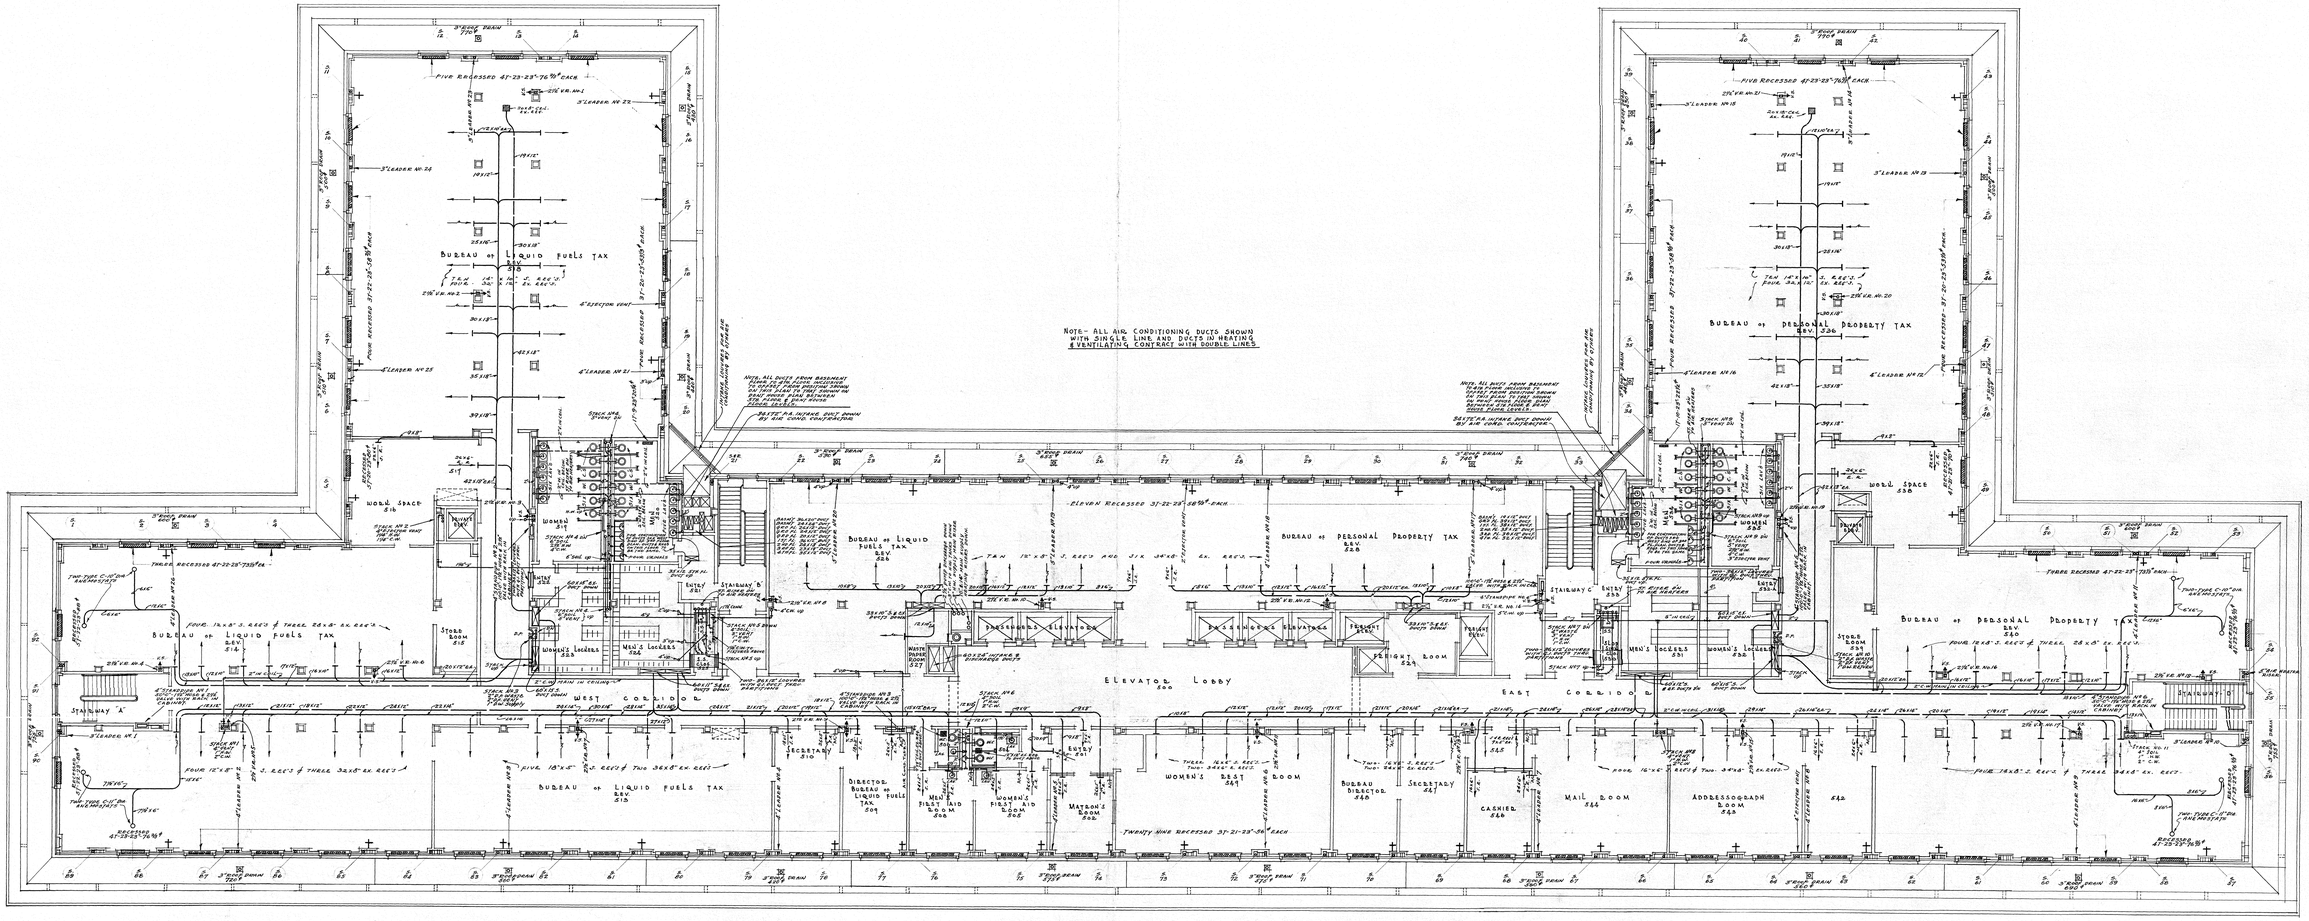

HEATING & VENTILATING~PLUMBING & AIR CONDITIONING

THE GENERAL STATE AUTHORITY	
APPROVED ..... PRESIDENT	
APPROVED ..... SECRETARY	
APPROVED ..... EXECUTIVE DIRECTOR	
SUBMITTED	
ACCEPTED ..... DIRECTOR	

REVISED
7/6/37
9/6/37

FIFTH FLOOR PLAN

NORTH OFFICE BUILDING № 2

CAPITOL PARK, HARRISBURG, PA.

GEHRON & ROSS REGISTERED ARCHITECTS

DATE June 5-37 — THE GENERAL STATE AUTHORITY — DWG. No. P.H. 7

SCALE 1/8"=1'-0" — GEORGE H. EARLE ..... PRESIDENT; THOMAS A. ROSSIA ..... SECRETARY — HARRISBURG, PENNSYLVANIA

9-22-2

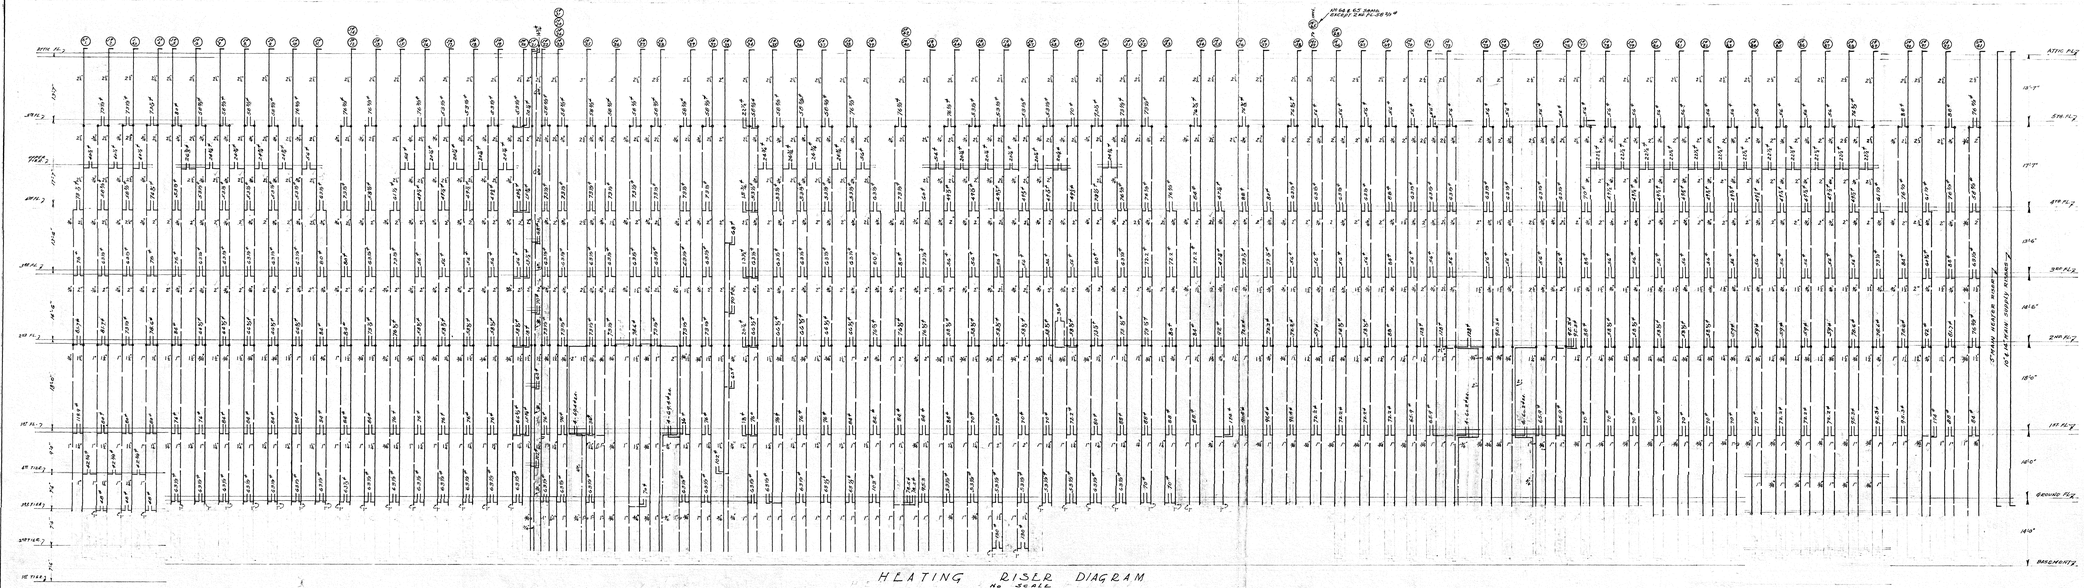

HEATING RISER DIAGRAM
NO SCALE

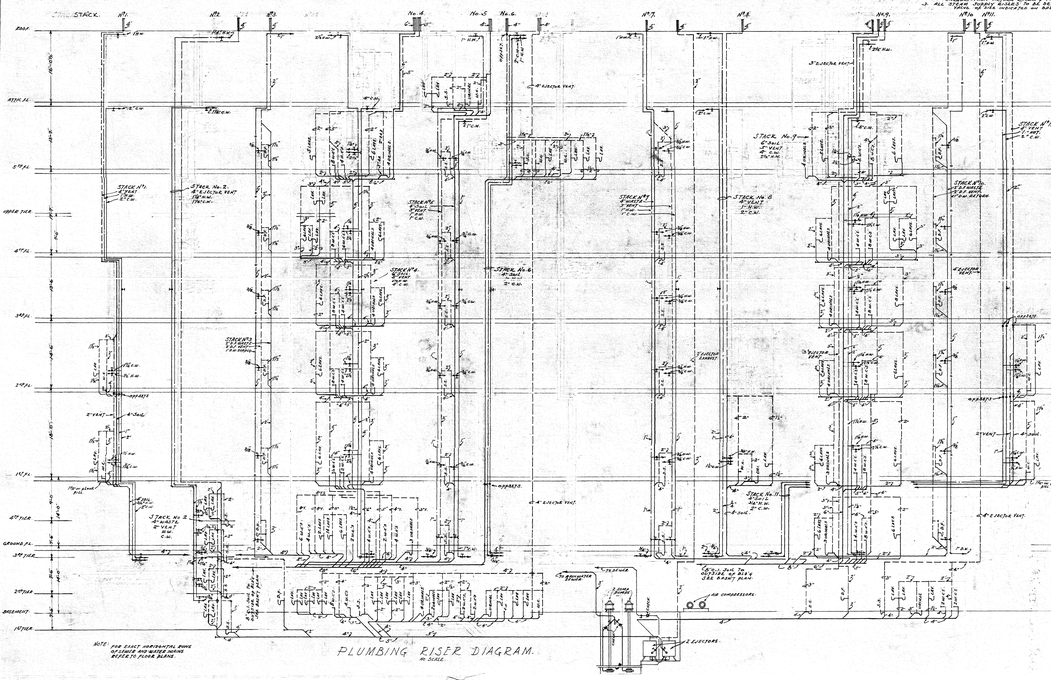

PLUMBING RISER DIAGRAM.
NO SCALE.

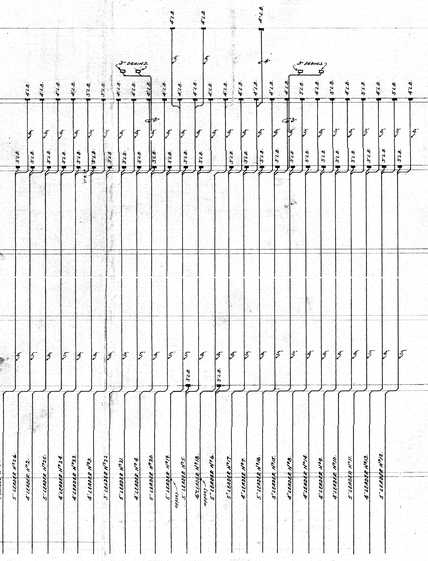

LEADER DIAGRAM.
NO SCALE.

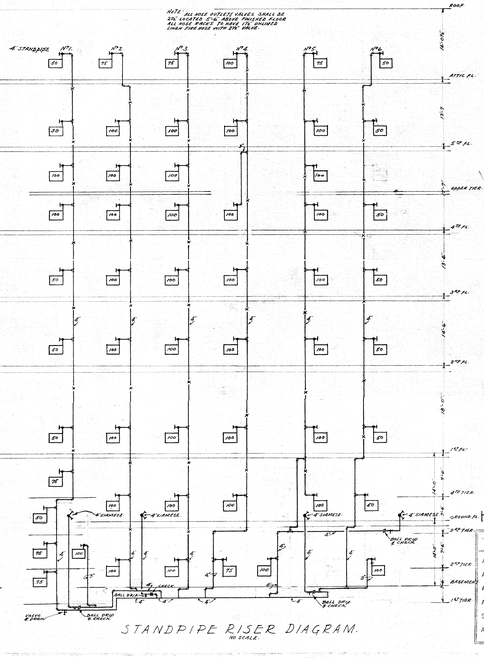

STANDPIPE RISER DIAGRAM.
NO SCALE.

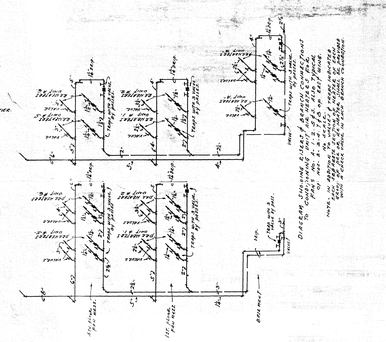

HEATING & VENTILATING ~ PLUMBING & AIR CONDITIONING

THE GENERAL STATE AUTHORITY	REVISED	PLUMBING & HEATING RISER DIAGRAM
APPROVED PRESIDENT	7/9/37	NORTH OFFICE BUILDING No 2
APPROVED SECRETARY	9/15/37	CAPITOL PARK, HARRISBURG, PA.
APPROVED EXECUTIVE SECRETARY		GEHRON & ROSS - REGISTERED ARCHITECTS
APPROVED PRESIDENT		
SUBMITTED		DATE JUNE 5-'37 — THE GENERAL STATE AUTHORITY — SHEET No. P.H. 9
ACCEPTED CHIEF ENGINEER		SCALE NONE — GEORGE H. EARLE, THOMAS A. LOGUE, PRESIDENT, SECRETARY — HARRISBURG, PENNSYLVANIA