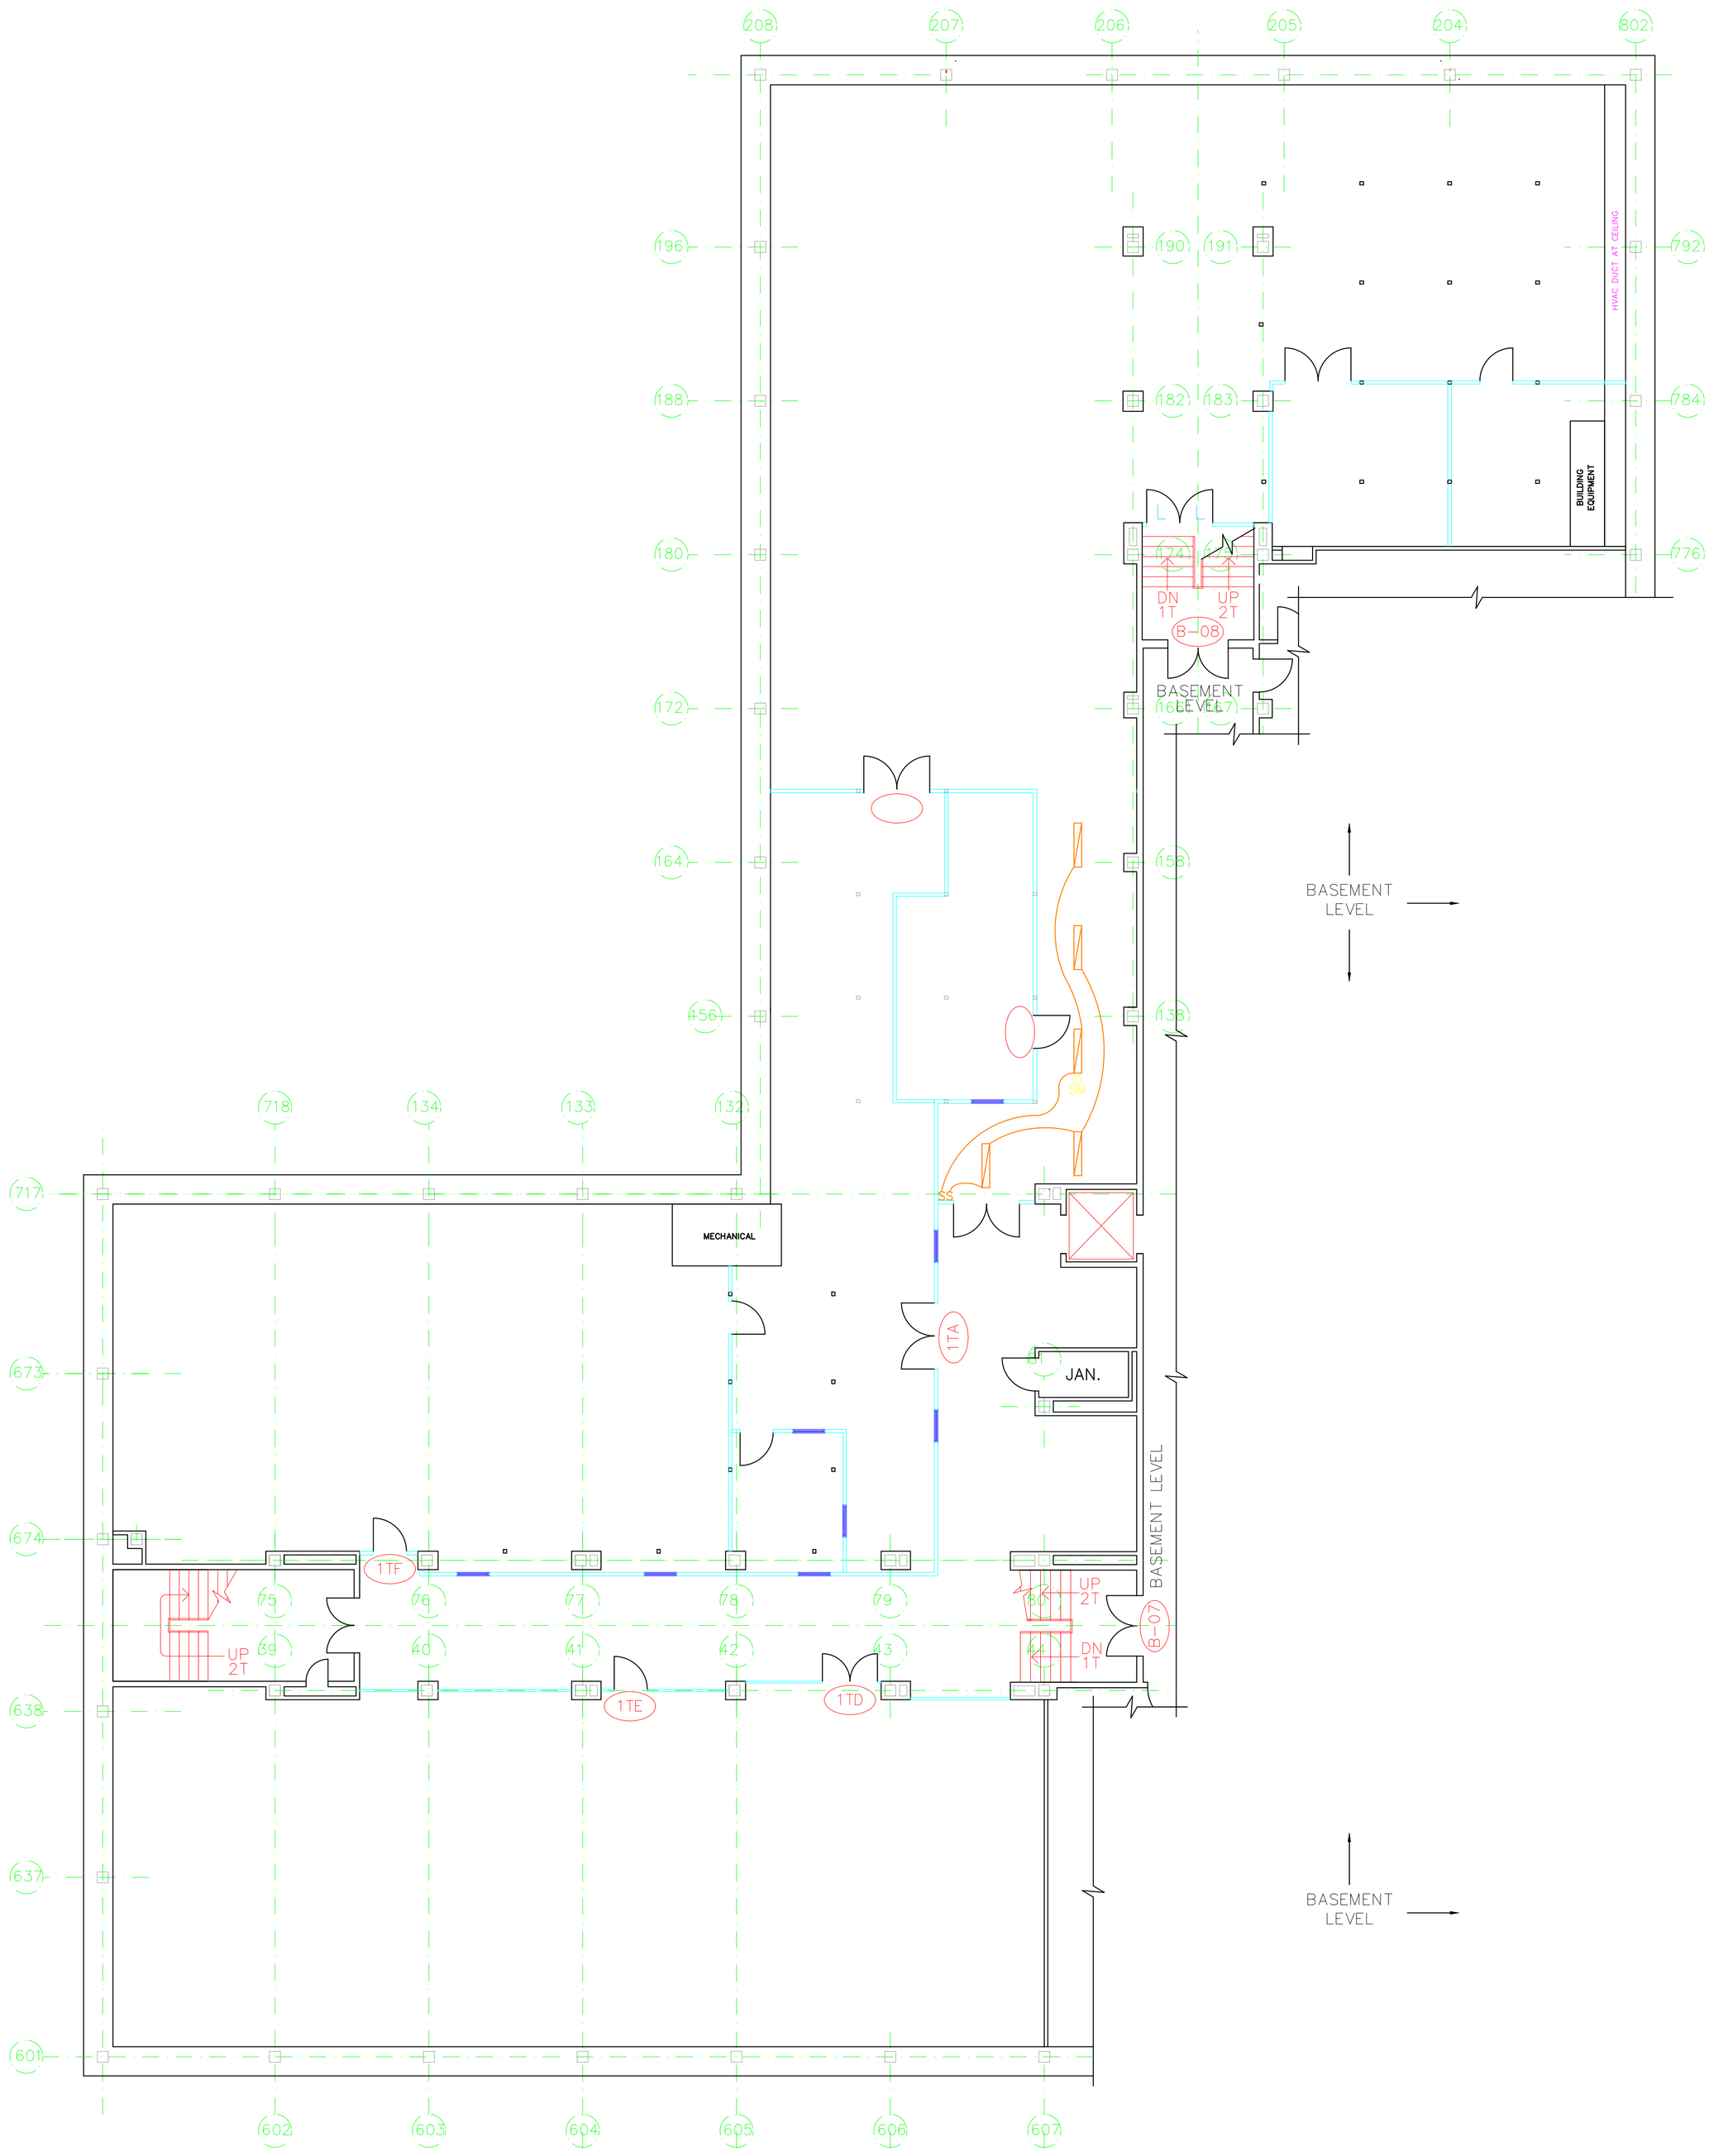

1ST TIER PLAN

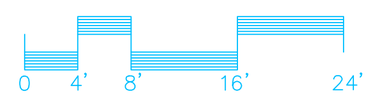

DEPARTMENT OF GENERAL SERVICES

DIVISION OF
SPACE MANAGEMENT

FINANCE BUILDING
1ST TIER
PARTITION PLAN

DATE: 7/24/14 | DWG NO: 1T-BP