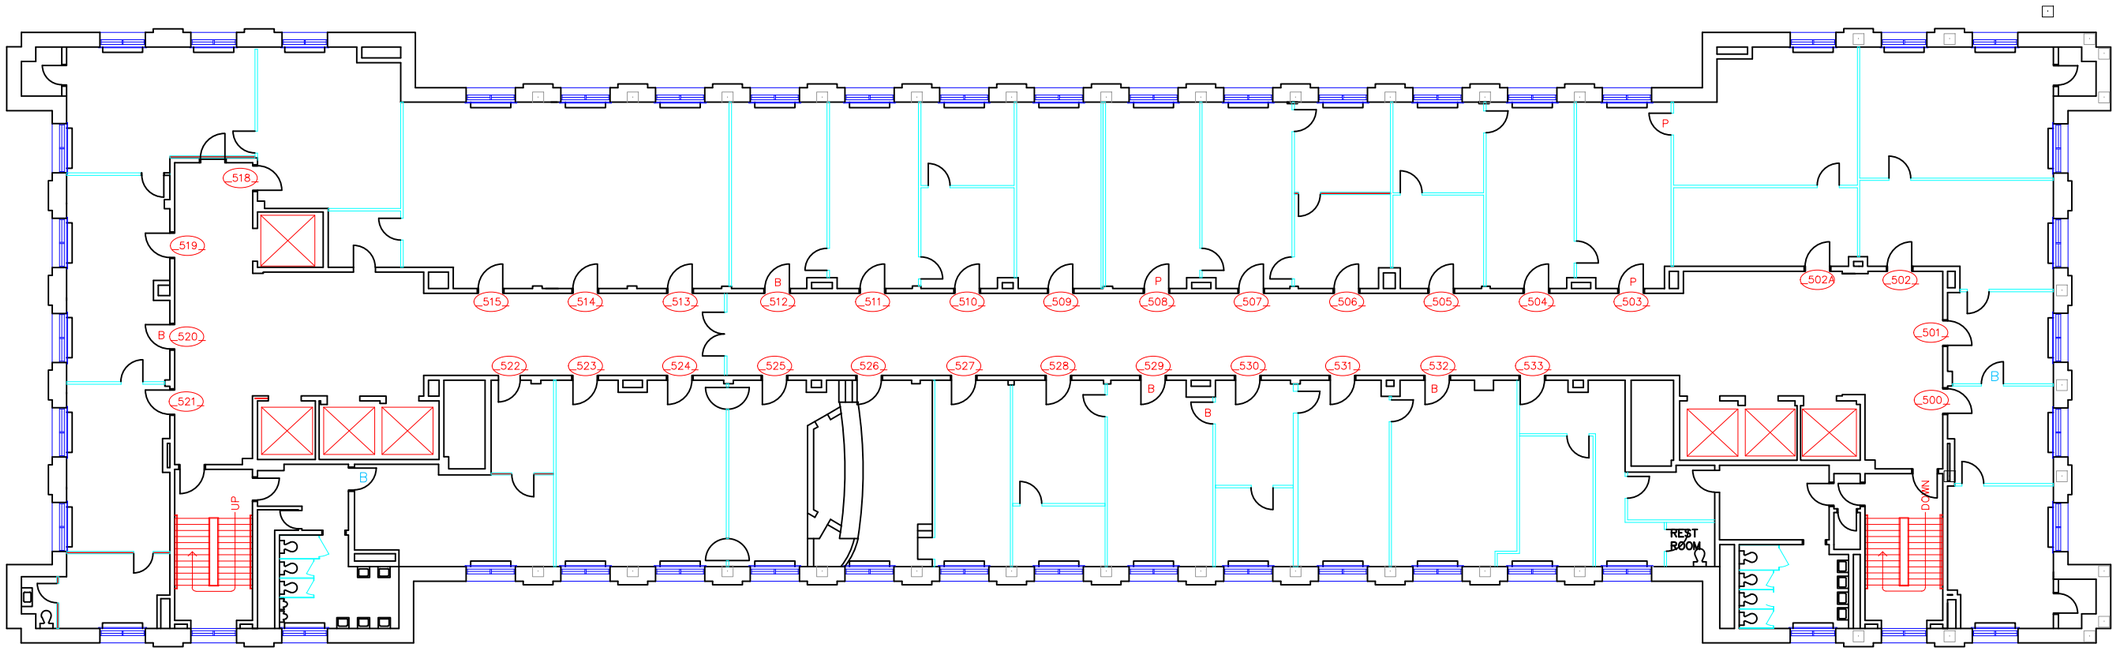

0 4' 8' 16' 24'

DEPARTMENT OF GENERAL SERVICES

DIVISION OF
SPACE MANAGEMENT

SPEAKER K. LEROY IRVIS
STATE OFFICE BUILDING
5TH FLOOR
PARTITION PLAN

DATE: 7/2/04 | DWG. NO. 05-BP